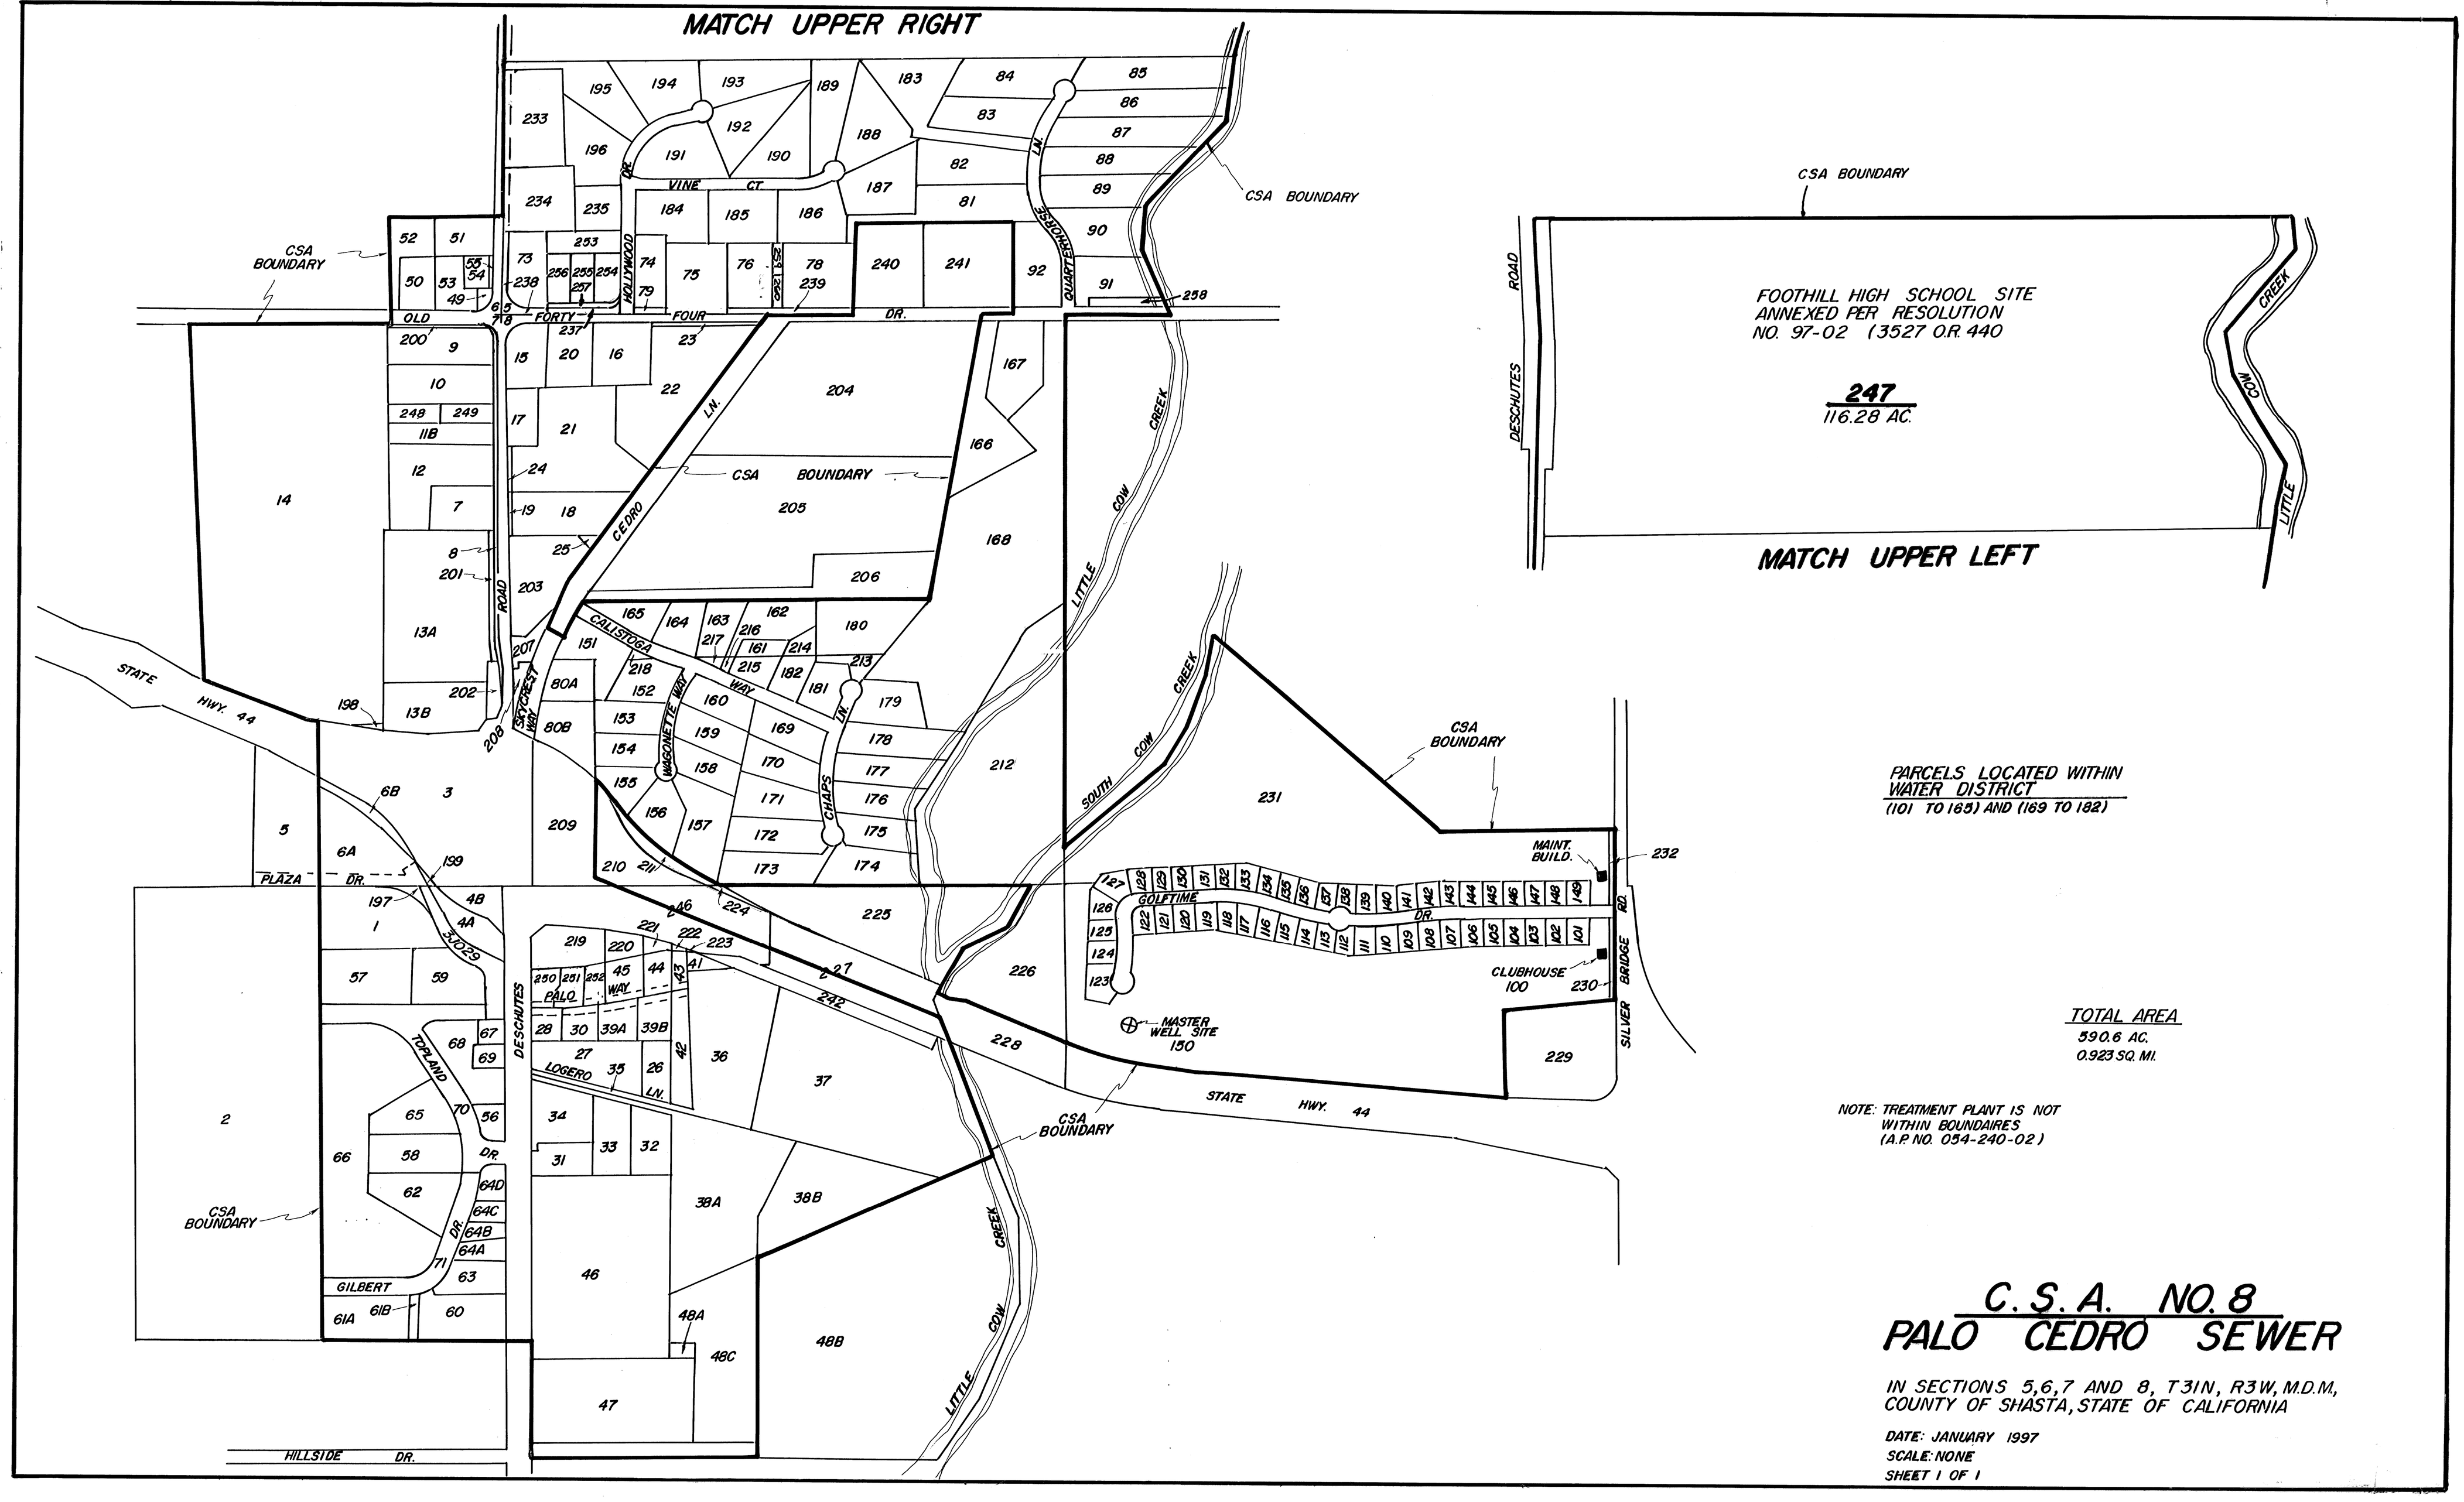
MATCH UPPER RIGHT
CSA BOUNDARY
OLD FORTY FOUR DR.
HOLLYWOOD DR.
VINE CT.
QUARTERHORSE LN.
CEDRO LN.
CALISTOGA WAY
SKYCREST WAY
WAGONETTE WAY
CHAPS LN.
PALO WAY
LOGERO LN.
TOPLAND DR.
GILBERT DR.
PLAZA DR.
HILLSIDE DR.
DESCHUTES ROAD
STATE HWY. 44
LITTLE COW CREEK
SOUTH COW CREEK
GOLFTIME DR.
MAINT. BUILD.
CLUBHOUSE 100
MASTER WELL SITE 150
SILVER BRIDGE RD.
FOOTHILL HIGH SCHOOL SITE
ANNEXED PER RESOLUTION
NO. 97-02 (3527 O.R. 440
247
116.28 AC.
MATCH UPPER LEFT
PARCELS LOCATED WITHIN
WATER DISTRICT
(101 TO 185) AND (169 TO 182)
TOTAL AREA
590.6 AC.
0.923 SQ. MI.
NOTE: TREATMENT PLANT IS NOT
WITHIN BOUNDAIRES
(A.P. NO. 054-240-02)
C.S.A. NO. 8
PALO CEDRO SEWER
IN SECTIONS 5,6,7 AND 8, T31N, R3W, M.D.M.,
COUNTY OF SHASTA, STATE OF CALIFORNIA
DATE: JANUARY 1997
SCALE: NONE
SHEET 1 OF 1